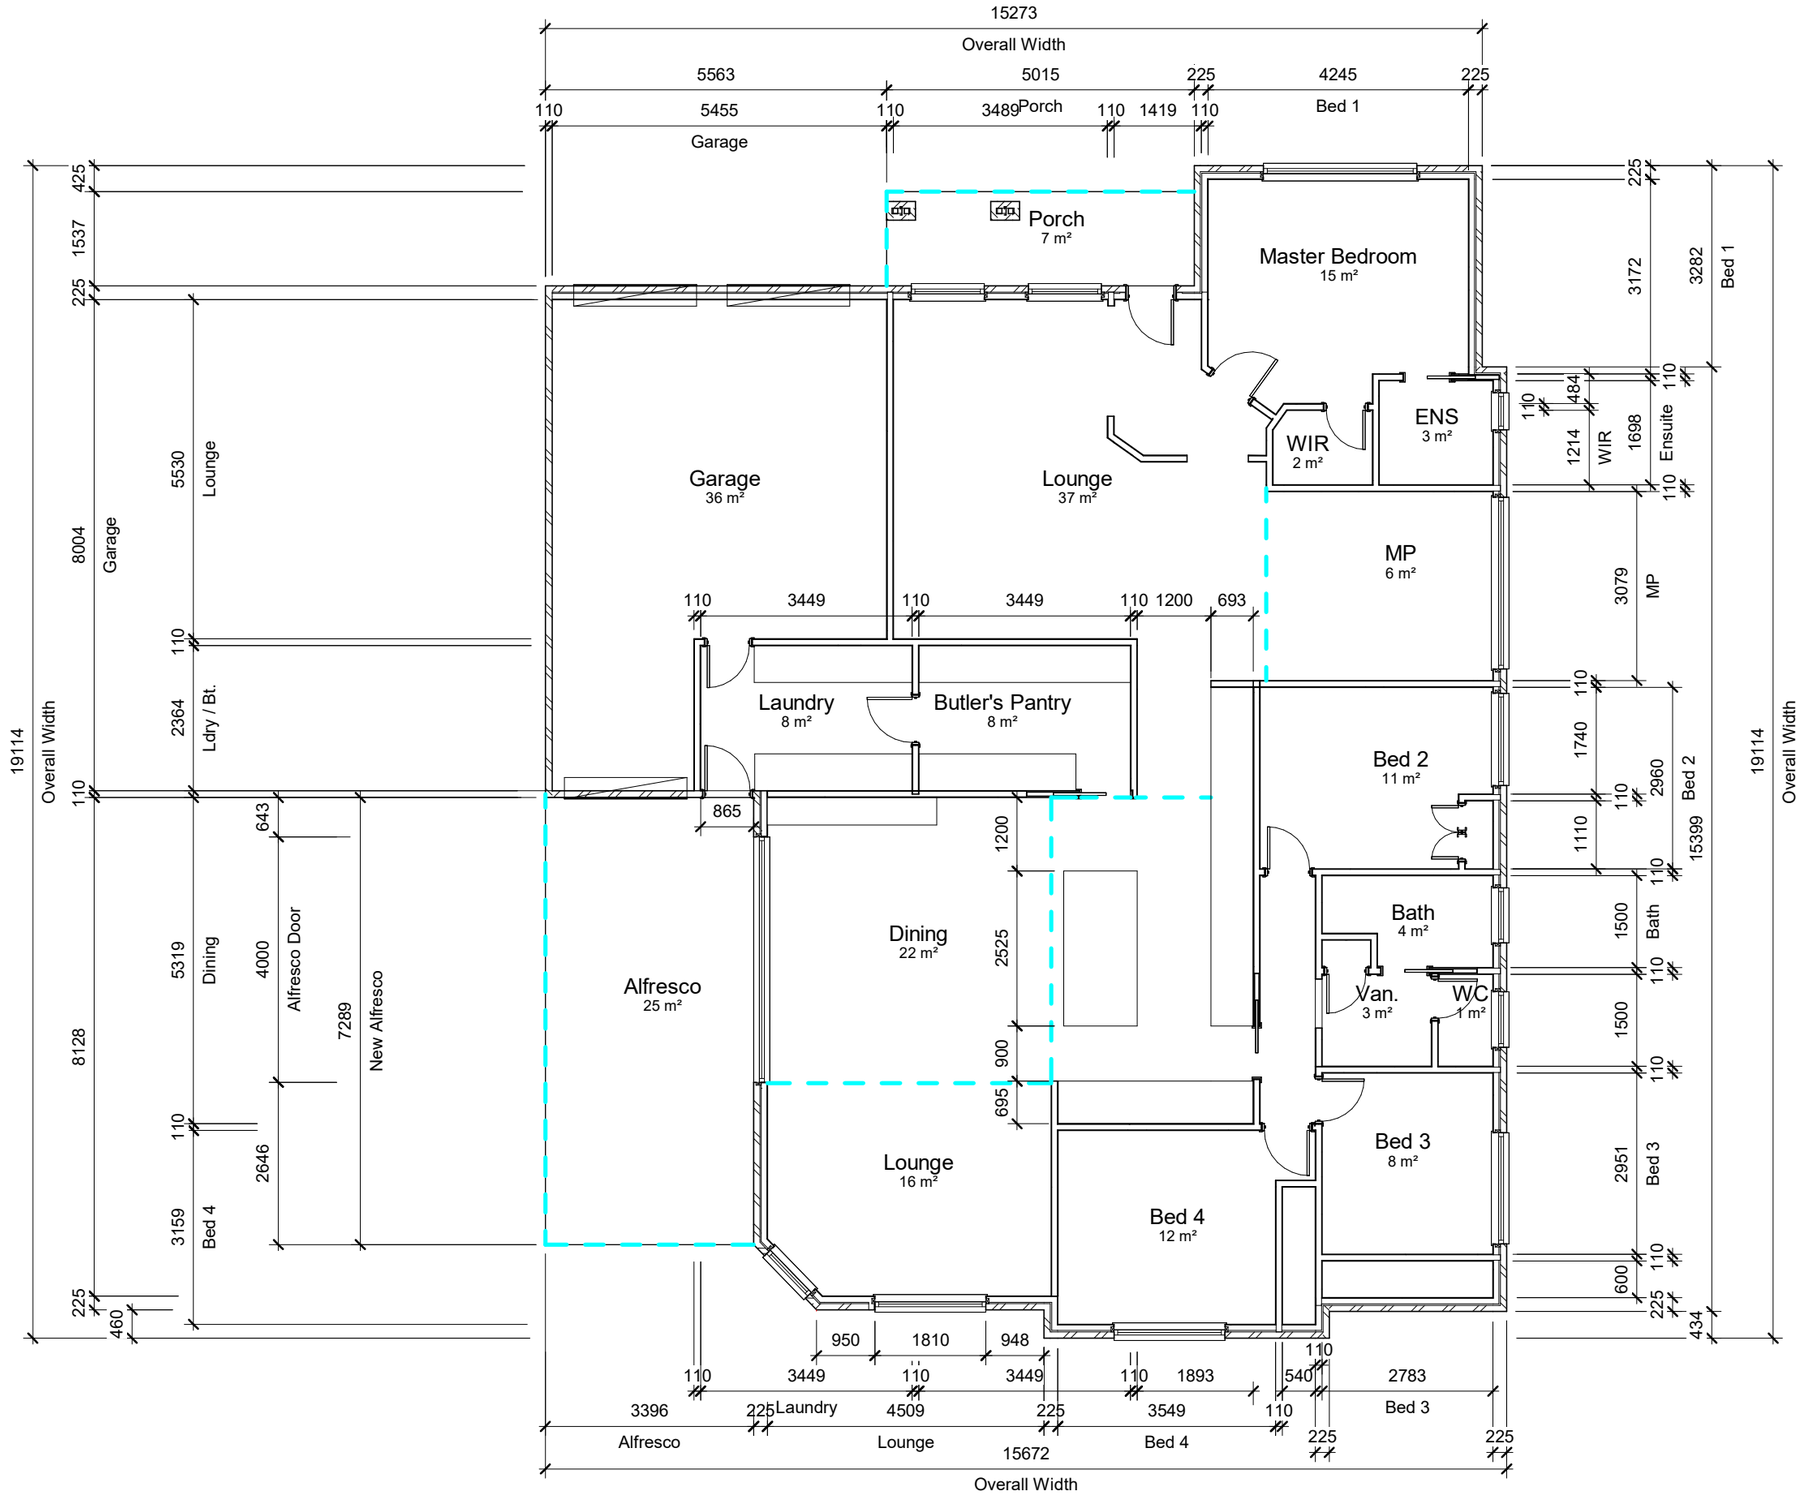

Revisions			Approver
No	Date	Description	Ver. App'd
A	22.01.25	Proposed Floor Plan	SR
B	20.02.25	Proposed Floor Plan	SR

Do not scale drawings. Use figured dimensions only. Check and verify levels and dimensions on site prior to commencement of any work, the preparation of drawings or the fabrication of components.
This drawing is copyright and can not be reproduced without written consent.

SARA - ANN
INTERIOR DESIGN

Scale	1 : 100	Drawing Title Proposed Floor Plan	Issue B
Date	20.02.25		
Drawn by	Sara Rhodes	Drawing Status PRESENTATION DRAWINGS NOT FOR CONSTRUCTION	Project number 016 / Page No. A006